182582

CERTIFICATE
OF
SURVEY

FOR

Detroit Mortgage & Realty Co.

DETROIT, MICHIGAN

APPLICANT LOUIS J. SCHNIEDER

LOAN NO. _____

OUR NO. AA5678 FINAL

CLAUDE POSTIFF
CIVIL ENGINEER
REGISTERED

1036 MAJESTIC BUILDING
DETROIT 26, MICHIGAN

WOODWARD 2-7936-7937

ENTERED

Detroit Mortgage and Realty Company

TELEPHONE CHERRY 3680 • 751 GRISWOLD STREET (3RD FLOOR) • DETROIT 26, MICHIGAN



VIEW OF NEIGHBORHOOD


VIEW OF PROPERTY



Detroit Mortgage and Realty Company

TELEPHONE CHERRY 3680 • 751 GRISWOLD STREET (3RD FLOOR) • DETROIT 26, MICHIGAN

SURVEY OF LOT 269 DEARBORN HILLS MANOR BEING A SUBDIVISION OF PART OF THE S.E. 1/4 OF SECTION 24, T.2 S., R. 9 E. NANKIN TOWNSHIP AS RECORDED IN LIBER 52-PAGE 93 OF PLATS, LOCATED ON THE NORTH SIDE OF COLONIAL DRIVE BETWEEN CENTER DRIVE AND INKSTER ROAD.
VILLAGE OF INKSTER, WAYNE COUNTY, MICHIGAN
AUGUST 7, 1950 SCALE 1"= 20' SURVEY NO. 97279
CADILLAC DEVELOPMENT CO.
REVISED TO FEBRUARY 9, 1951 REVISED NO. AA5006
REVISED TO MARCH 13, 1951 REVISED NO. AA5678
LOUIS J. SCHNIEDER

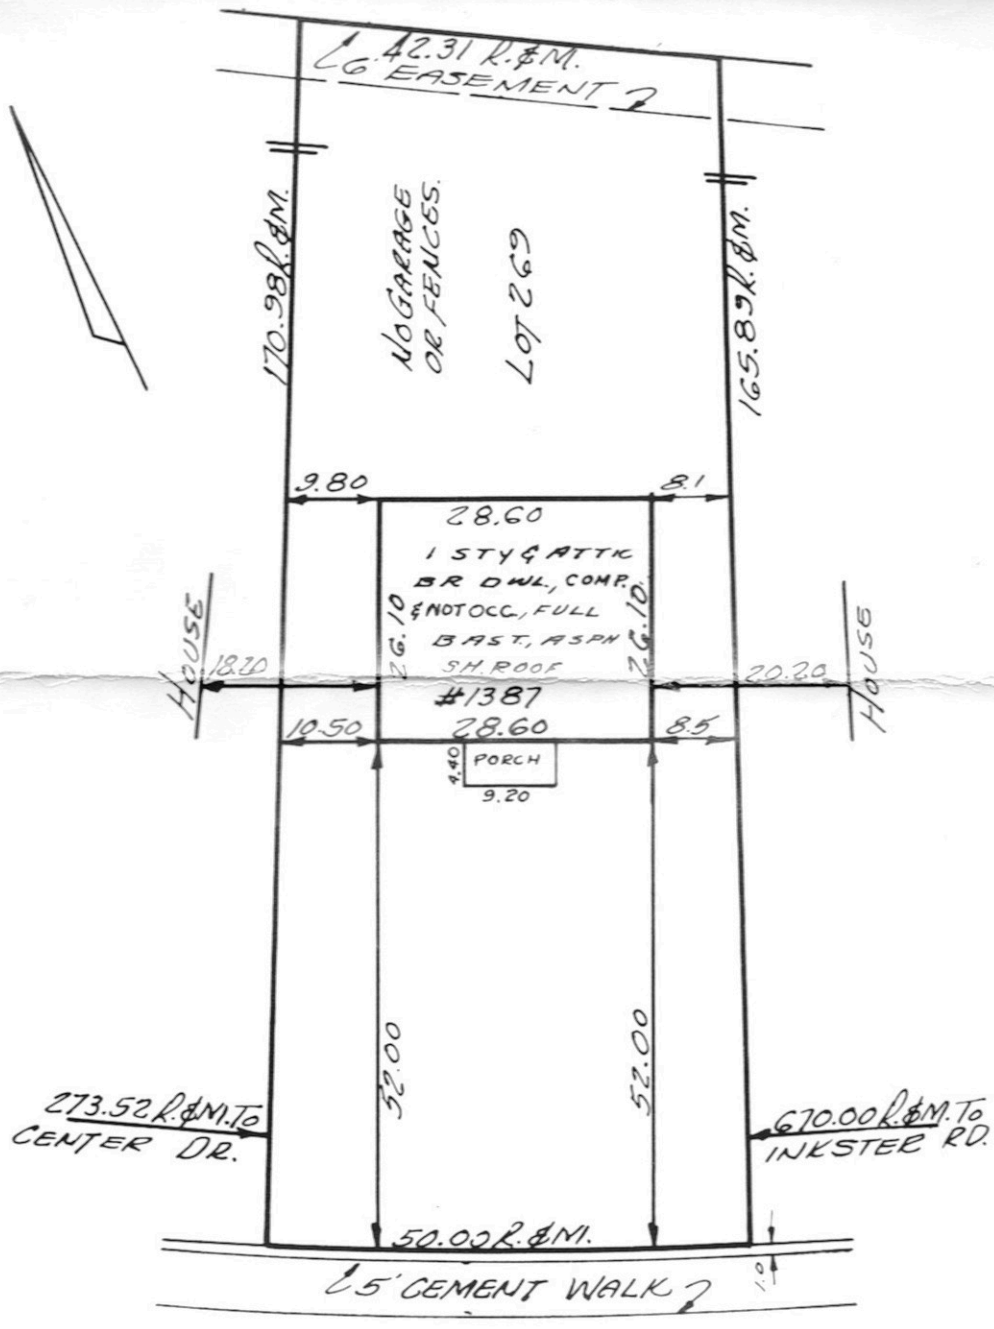


COLONIAL DR. 80' WD.

TO THE NEW YORK LIFE INSURANCE CO., OF NEW YORK
THE BURTON ABSTRACT & TITLE CO.
THE ABSTRACT & TITLE GUARANTY CO.

WE HEREBY CERTIFY — that we have surveyed the property herein described: that there are located thereon as shown, buildings and improvements, a photograph of which was taken and of which a print appears attached hereto: and that said buildings and improvements are within the property lines and that there are no existing encroachments upon the lands and property described, except as noted.

DATE March 15, 1951 By Claude Postiff

CLAUDE POSTIFF
CIVIL ENGINEER and SURVEYOR
REGISTERED
1036 Majestic Building
DETROIT 26, MICHIGAN

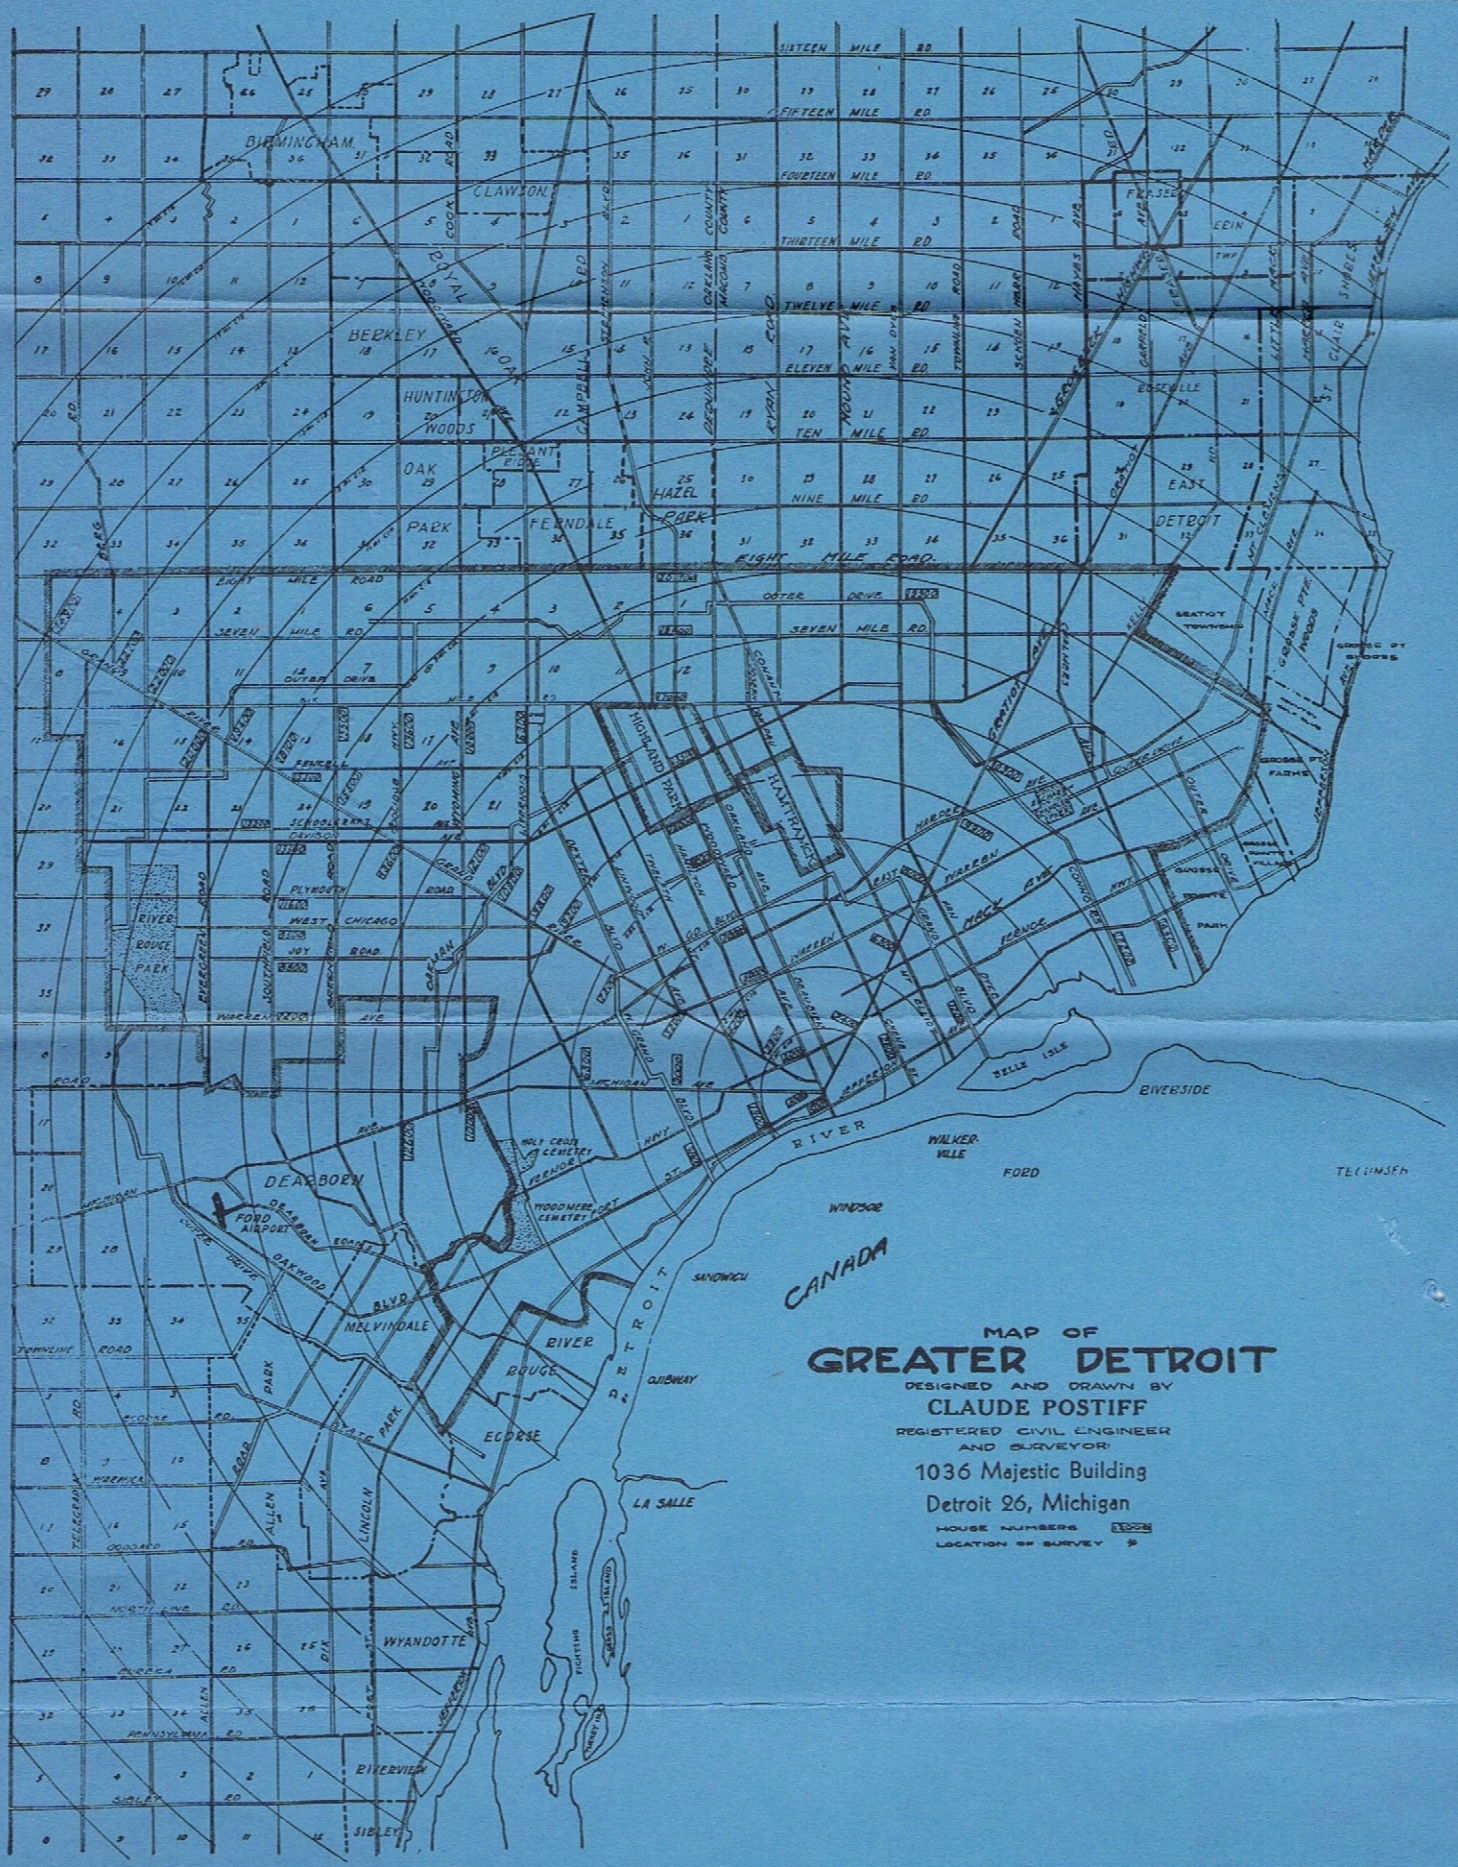
SIXTEEN MILE RD.
FIFTEEN MILE RD.
FOURTEEN MILE RD.
THIRTEEN MILE RD.
TWELVE MILE RD.
ELEVEN MILE RD.
TEN MILE RD.
NINE MILE RD.
EIGHT MILE ROAD
SEVEN MILE RD.
BIRMINGHAM
CLAWSON
ROYAL OAK
BERKLEY
HUNTINGTON WOODS
OAK PARK
PLEASANT RIDGE
HAZEL PARK
FERNDALE
DETROIT
EAST DETROIT
ROSEVILLE
EASTPOINTE
GROSSE PTE. WOODS
GROSSE PTE. FARMS
GROSSE PTE. PARK
GROSSE PTE. CITY
GROSSE PTE. SHORES
GROSSE PTE. WOODS
HIGHLAND PARK
HAMTRAMCK
RIVER ROUGE PARK
DEARBORN
FORD AIRPORT
MELVINDALE
ECORSE
WYANDOTTE
RIVERVIEW
SIBLEY
TRENTON
BELLE ISLE
RIVERSIDE
WALKERVILLE
FORD
WINDSOR
CANADA
SANDWICH
DETROIT RIVER
LA SALLE
GRASSE ISLAND
GRASSE ISLAND
FIGHTING ISLAND
HURON CHURCH ROAD
MICHIGAN AVE.
WARREN AVE.
PLYMOUTH ROAD
WEST CHICAGO BLVD.
JOY ROAD
SCHOOLCRAFT
CAVALRY
OUTER DRIVE
FERRY ST.
HARPER AVE.
MACK AVE.
EAST JEFFERSON
WEST JEFFERSON
GRATIOT
CONNER
ALTER
HAYES
CADILLAC
MACOMB
ST. CLAIR
LITTLE MACK
MACKAY
SHORES
TELEGRAPH
ALLEN
LINCOLN
PARK
STATE PARK
ECORSE
TOWNLINE
ROAD
NORTH LINE RD.
PENNSYLVANIA RD.
SIBLEY RD.
ODDARD
PLYMOUTH
WARREN
OAKWOOD BLVD.
MELVINDALE
RIVER ROUGE
DEARBORN
FORD AIRPORT
HOLY CROSS CEMETERY
WOODMERE CEMETERY
MICHIGAN AVE.
HWY.
ST.
RIVER
DETROIT
CANADA
SANDWICH
WINDSOR
WALKERVILLE
FORD
TECUMSEH
RIVERSIDE
BELLE ISLE
LA SALLE
GRASSE ISLAND
FIGHTING ISLAND
MAP OF
GREATER DETROIT
DESIGNED AND DRAWN BY
CLAUDE POSTIFF
REGISTERED CIVIL ENGINEER
AND SURVEYOR
1036 Majestic Building
Detroit 26, Michigan
HOUSE NUMBERS 1000
LOCATION OF SURVEY